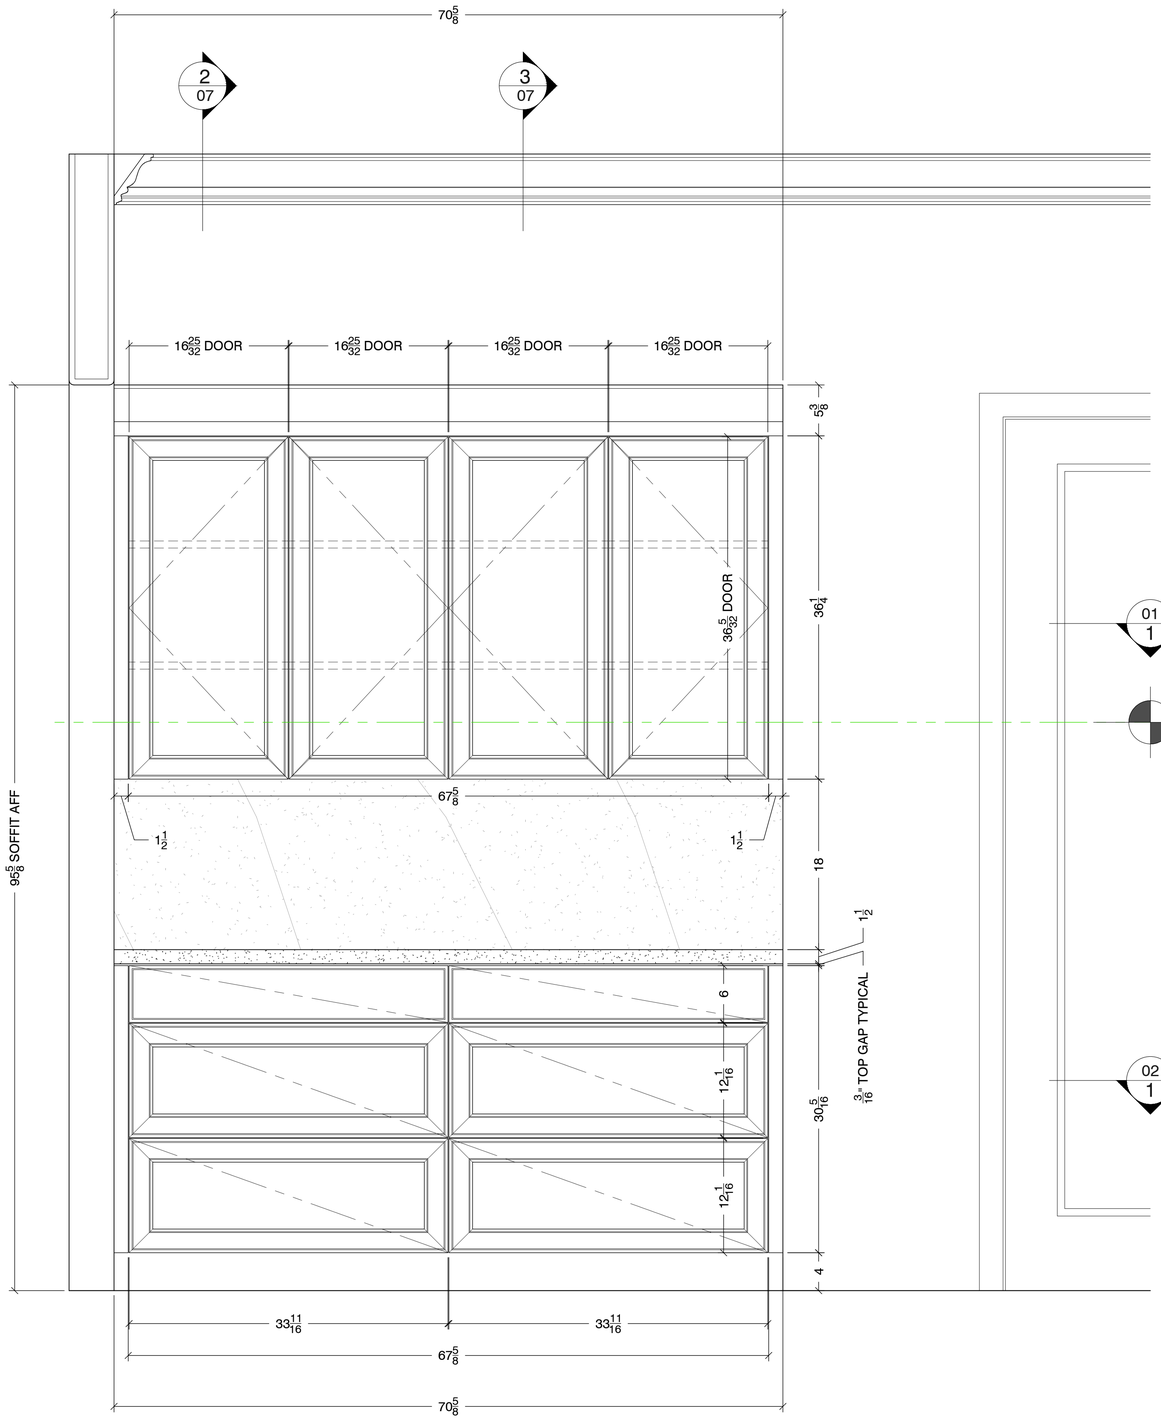

1 KITCHEN SOUTH WALL ELEVATION

SCALE: 1½"=1'0"

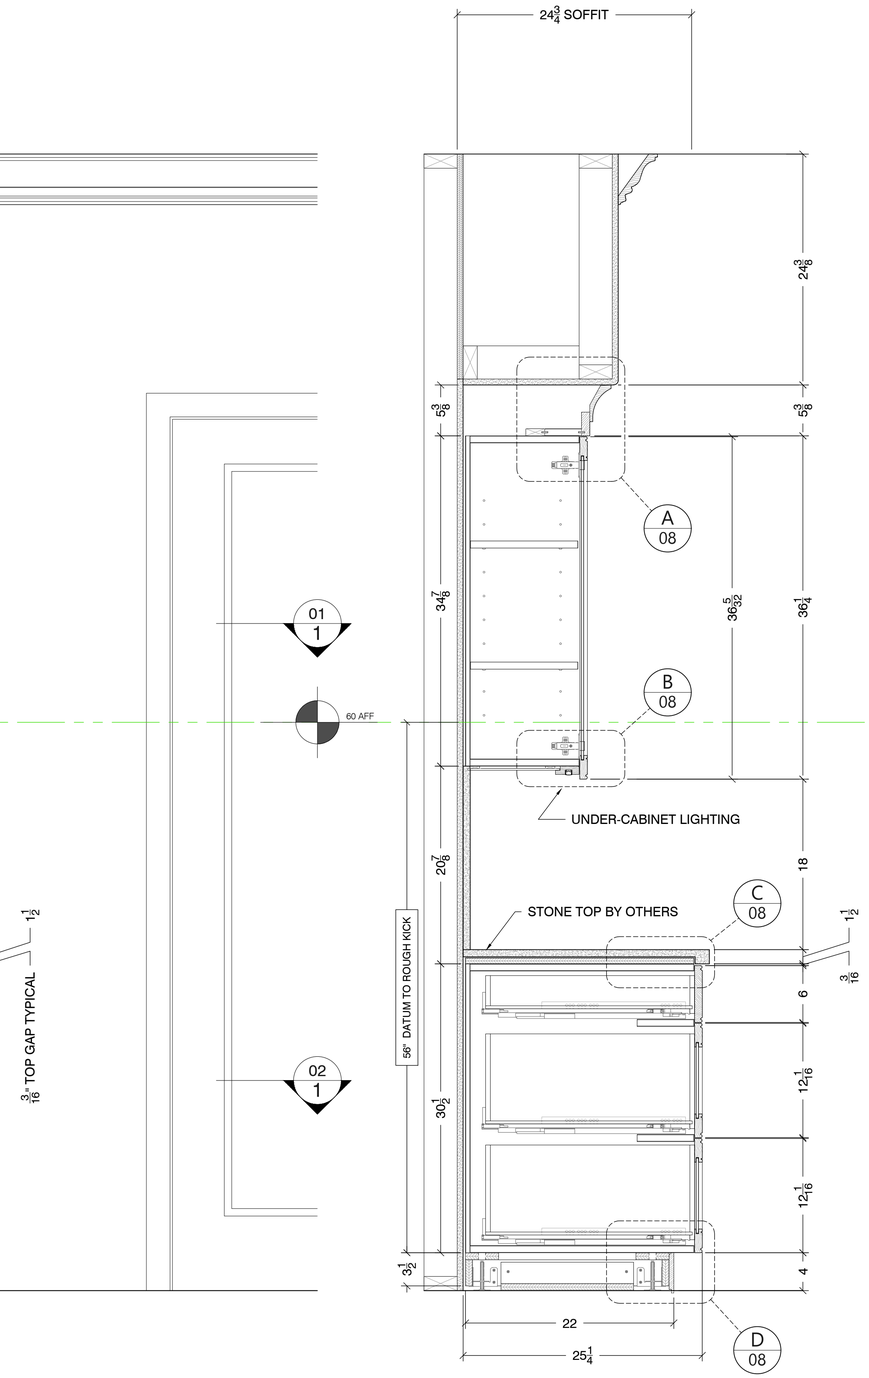

2 TYPICAL CABINET SECTION

SCALE: 1½"=1'0"

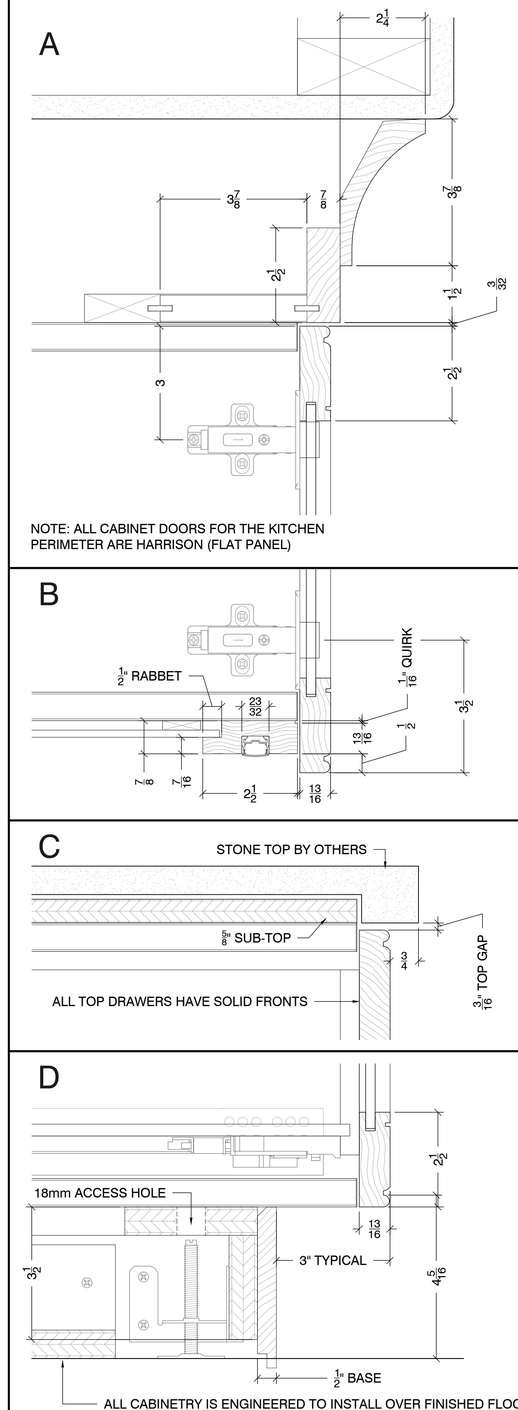

3 TYPICAL CABINET SECTION DETAILS

SCALE: HALF

DARK HORSE
WOODWORKING

12735 EAST BRANDT ROAD
LOCKEFORD CALIFORNIA 95237
(209) 727-9534

LIC# 1083612

JOB NUMBER	2312
	2023-08-23
DRAWN BY	JMW

DRAWING REVISIONS

8-24-2023

KITCHEN BUFFET CABINET

FOR CONSTRUCTION

PROJECT DETAILS

MATERIAL

EXTERIOR - ISLAND ONLY	MAHOGANY
EXTERIOR - KITCHEN	ALDER
INTERIOR	PRE-FINISHED MAPLE

FINISH

EXTERIOR	STAINED
INTERIOR	PRE-FINISHED CLEAR

NOTES

FINISH SAMPLES IN PROCESS

SCALE: *AS NOTED*

08